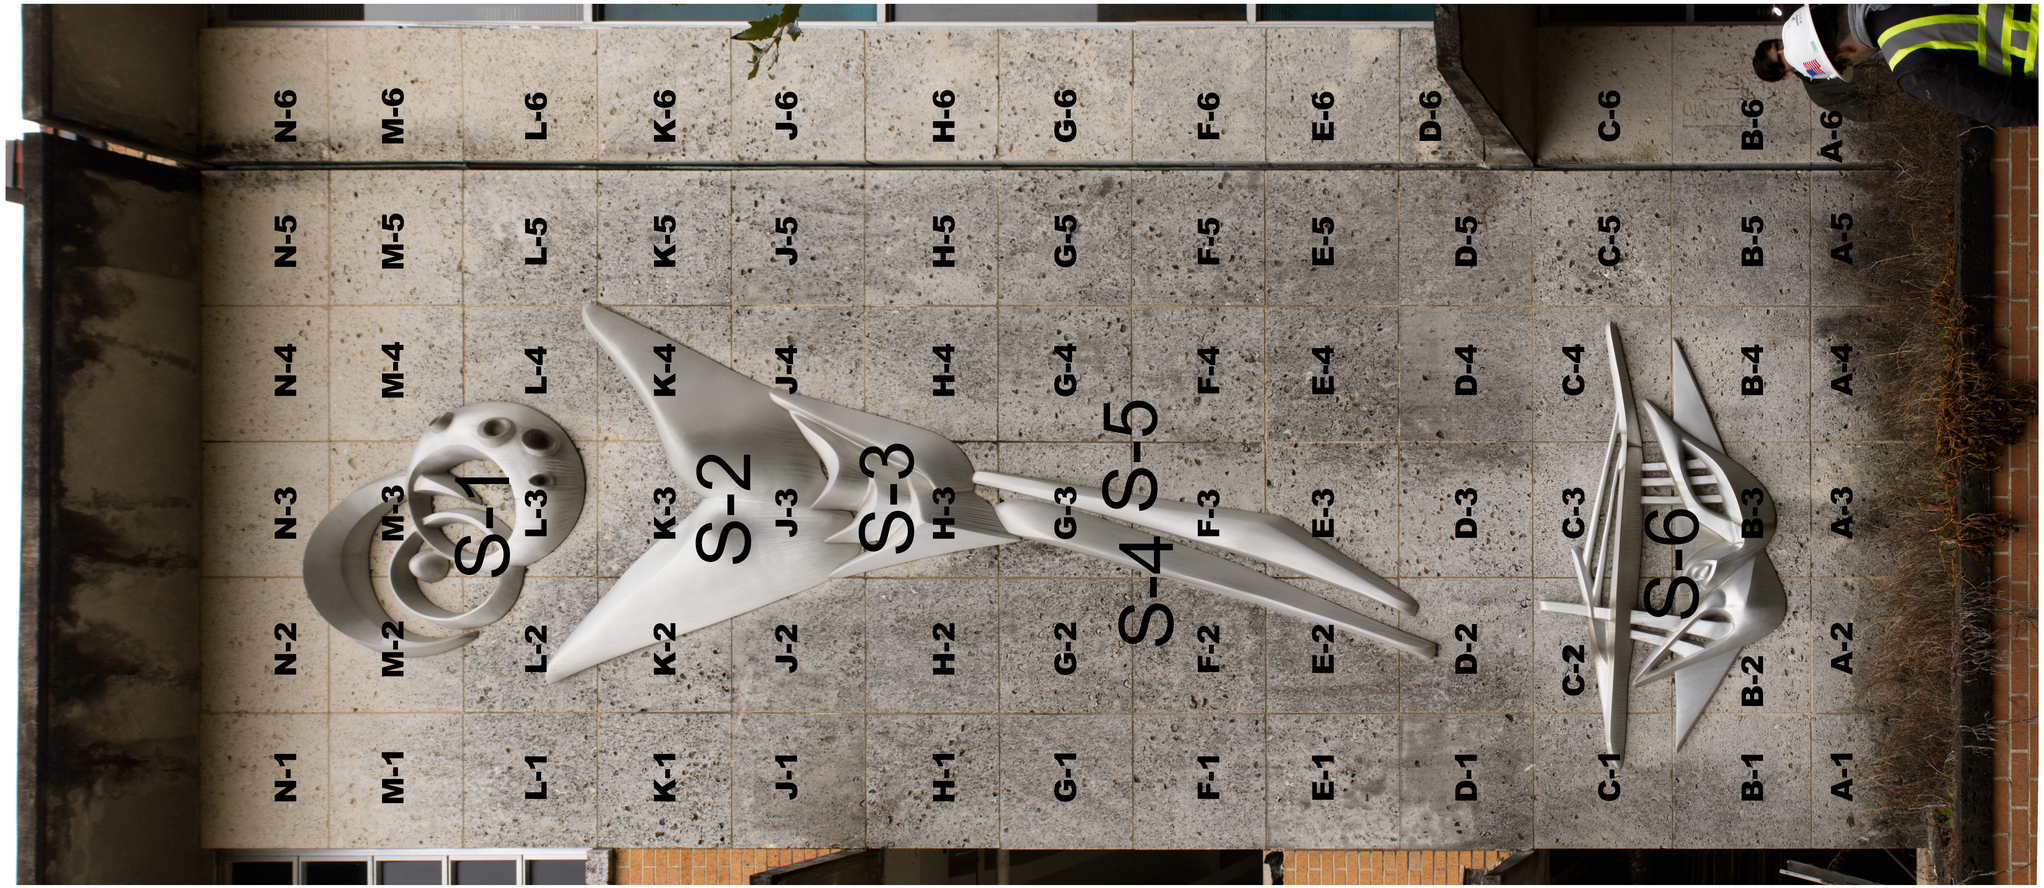

Stone Storage Palletization Plan

Table of Stone Entites/Pallet# - Row-Col #

Row N	Row M	Row L	Row K	Row J	Row H	Row G	Row F	Row E	Row D	Row C	Row B	Row A
Stone# Pallet#	Stone# Pallet#	Stone# Pallet#	Stone# Pallet#	Stone# Pallet#	Stone# Pallet#	Stone# Pallet#	Stone# Pallet#	Stone# Pallet#	Stone# Pallet#	Stone# Pallet#	Stone# Pallet#	Stone# Pallet#
N-1 _____	**M-1** _____	**L-1** _____	**K-1** _____	**J-1** _____	**H-1** _____	**G-1** _____	**F-1** _____	**E-1** _____	**D-1** _____	**C-1** _____	**B-1** _____	**A-1** _____
N-2 _____	**M-2** _____	**L-2** _____	**K-2** _____	**J-2** _____	**H-2** _____	**G-2** _____	**F-2** _____	**E-2** _____	**D-2** _____	**C-2** _____	**B-2** _____	**A-2** _____
N-3 _____	**M-3** _____	**L-3** _____	**K-3** _____	**J-3** _____	**H-3** _____	**G-3** _____	**F-3** _____	**E-3** _____	**D-3** _____	**C-3** _____	**B-3** _____	**A-3** _____
N-4 _____	**M-4** _____	**L-4** _____	**K-4** _____	**J-4** _____	**H-4** _____	**G-4** _____	**F-4** _____	**E-4** _____	**D-4** _____	**C-4** _____	**B-4** _____	**A-4** _____
N-5 _____	**M-5** _____	**L-5** _____	**K-5** _____	**J-5** _____	**H-5** _____	**G-5** _____	**F-5** _____	**E-5** _____	**D-5** _____	**C-5** _____	**B-5** _____	**A-5** _____
N-6 _____	**M-6** _____	**L-6** _____	**K-6** _____	**J-6** _____	**H-6** _____	**G-6** _____	**F-6** _____	**E-6** _____	**D-6** _____	**C-6** _____	**B-6** _____	**A-6** _____

Sculpture Pieces Storage Palletization Plan

Table of Sculpture Piece Entites/Pallet# - Row-Col #

Piece# Pallet#	Piece# Pallet#
S-1 _____	**S-4** _____
S-2 _____	**S-5** _____
S-3 _____	**S-6** _____

1/2" = 1'-0" 12" 0' 1' 2' 3' 4' 5' 6'

Man And The Universe sculpture
Carroll Harris Simms

Notice:
PhotoDrawing™ blueprints on these pages are produced under one or more of the following U.S. Patents 8,194,074, 8,542,233, 8,866,814, and 9,715,755; and patents pending.
http://manassasconsulting.com
Do not remove this notice.

R. Alden Marshall & Associates LLC
An Art Conservation & Gold Leaf Studio

R. Alden Marshall & Assoc.
6341 Stewart Road #303
Galveston, TX 77551
www.raldenmarshall.com

MANASSAS CONSULTING

Manassas Consulting, LLC.
341 S Juliana St
Bedford, PA 15522
Telephone: +1-412-235-1520
www.manassasconsulting.com

Notice:

Web accessible material accompanying this drawing including high density PhotoSurvey™ Inspection Tool images, and with this drawing may be accessed at http://manassasconsulting.com/folletmsh during the project.

© 2024 Manassas Consulting LLC. All rights reserved. This drawing is an instrument of service.

KEY PLAN

CAD FILE INFORMATION

REVISION NUMBER	REVISION DESCRIPTION	REVISION DATE

GRAPHIC SCALE

Scae 1/2 inch = 1 foot
Scale bar bottom right

CONTACT	A/E	
	CONSTRUCT.	
ARCHITECT/ENGINEER	PRIME A/E	
	ADDRESS	STREET
		CITY STATE
	PRIME A/E PROJ. MGR.	
	SUB A/E	
	ADDRESS	STREET
		CITY STATE
	SUB A/E	
	ADDRESS	STREET
		CITY STATE
BLDG/NO.	NAME	Samuel Nabrit Science Center at TSU
	ADDRESS	STREET 3100 Cleburne St
		CITY Houston
		STATE TX ZIP CODE TX
	BLDG NO.	
	ADD'L FACILITY	
	ADD'L FAC.NO.	
PROJECT	TITLE	Man And The Universe Disassemble & Reassemble
	DESCRIPTION	Existing Condition Survey & Parts Key Coding
		Carroll Harris Simms Sculpture
	SUBMISSION	100% SUB. DATE 2/1/2025
	PRIME PROJ. MGR.	
	ADE PROJ. NO.	
DRAWING	DRAWN BY	Battle Brown DATE DRAWN 2/1/2025
	CKD BY	DATE CKD
	FILE NAME	AV101.dxf
	FLOOR NO.	
	TITLE	Man And The Universe Sculpture by Carroll Harris Simms
	NUMBER	AV 2 02
		DISCIPLINE SHEET TYPE SEQUENCE