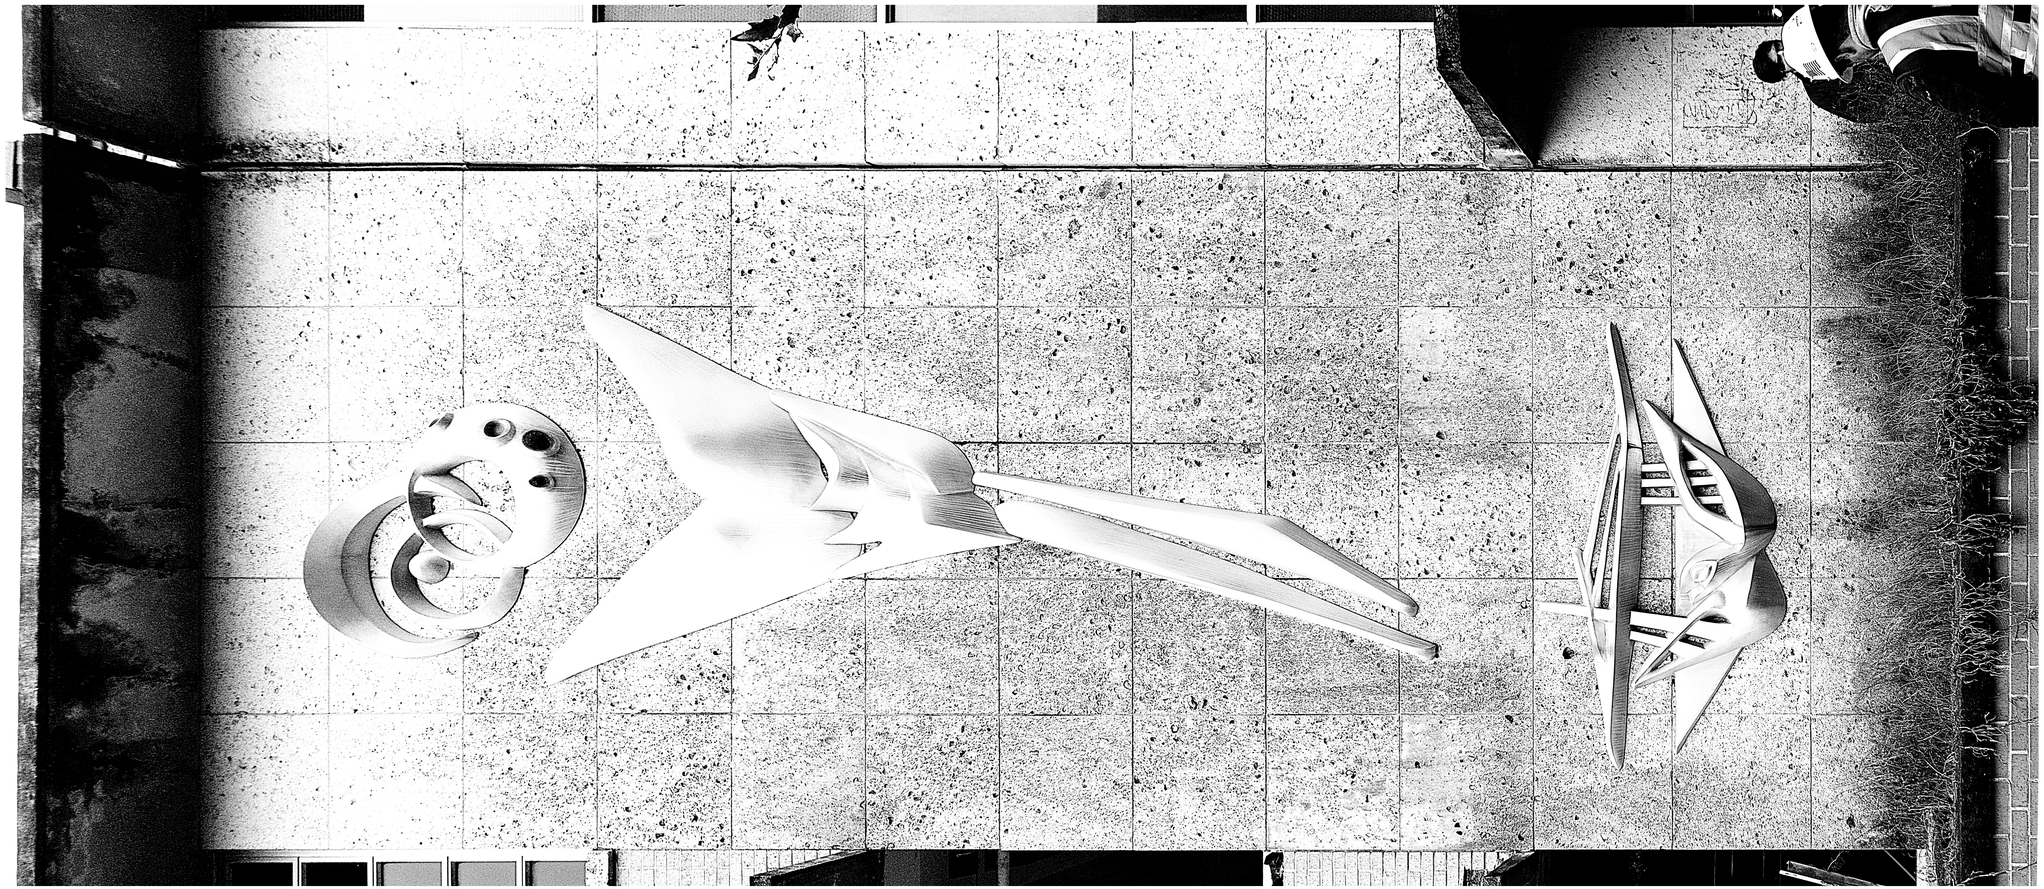

Man And The Universe sculpture
Carroll Harris Simms

Notice:
PhotoDrawing™ blueprints on these pages are produced under one or more of the following U.S. Patents 8,194,074, 8,542,233, 8,866,814, and 9,715,755; and patents pending.
http://manassasconsulting.com
Do not remove this notice.

1/2" = 1'-0"

12" 0' 1' 2' 3' 4' 5' 6'

R. Alden Marshall & Associates LLC
An Art Conservation & Gold Leaf Studio

R. Alden Marshall & Assoc.
6341 Stewart Road #303
Galveston, TX 77551
www.raldenmarshall.com

MANASSAS CONSULTING

Manassas Consulting, LLC.
341 S Juliana St
Bedford, PA 15522
Telephone: +1-412-235-1520
www.manassasconsulting.com

Notice:

Web accessible material accompanying this drawing including high density PhotoSurvey™ Inspection Tool images, and with this drawing may be accessed at http://manassasconsulting.com/folletmsh during the project.

© 2024 Manassas Consulting LLC. All rights reserved. This drawing is an instrument of service.

KEY PLAN

CAD FILE INFORMATION

REVISION NUMBER	REVISION DESCRIPTION	REVISION DATE

GRAPHIC SCALE

CONTACT	A/E		
	CONSTRUCT.		
ARCHITECT/ENGINEER	PRIME A/E		
	ADDRESS	STREET	
		CITY	STATE
	PRIME A/E PROJ. MGR.		
	SUB A/E		
	ADDRESS	STREET	
		CITY	STATE
	SUB A/E		
	ADDRESS	STREET	
		CITY	STATE
BLDG.	NAME	Samuel Nabrit Science Center at TSU	
	ADDRESS	3100 Cleburne St	
		Houston	
		TX ZIP CODE TX	
	BLDG NO.		
	ADD'L FACILITY		
	ADD'L FAC.NO.		
PROJECT	TITLE	Man And The Universe = Disassemble & Reassemble	
	DESCRIPTION	Existing Condition Survey & Parts Key Coding	
		Carroll Harris Simms Sculpture	
	SUBMISSION	100%	SUB. DATE 2/1/2025
	CLIENT PROJ. MGR.		
	CLIENT PROJ. NO.		
DRAWING	DRAWN BY	Battle Brown	DATE DRAWN 2/1/2025
	CKD BY		DATE CKD
	FILE NAME	AV101.dxf	
	FLOOR NO.		
	TITLE	Man And The Universe Sculpture by Carroll Harris Simms	
	NUMBER	AV (DISCIPLINE) 2 (SHEET TYPE) 03 (SEQUENCE)	

ISSUED BY MANASSAS CONSULTING LLC - Do not remove this notice. Properly destroy documents when no longer needed.