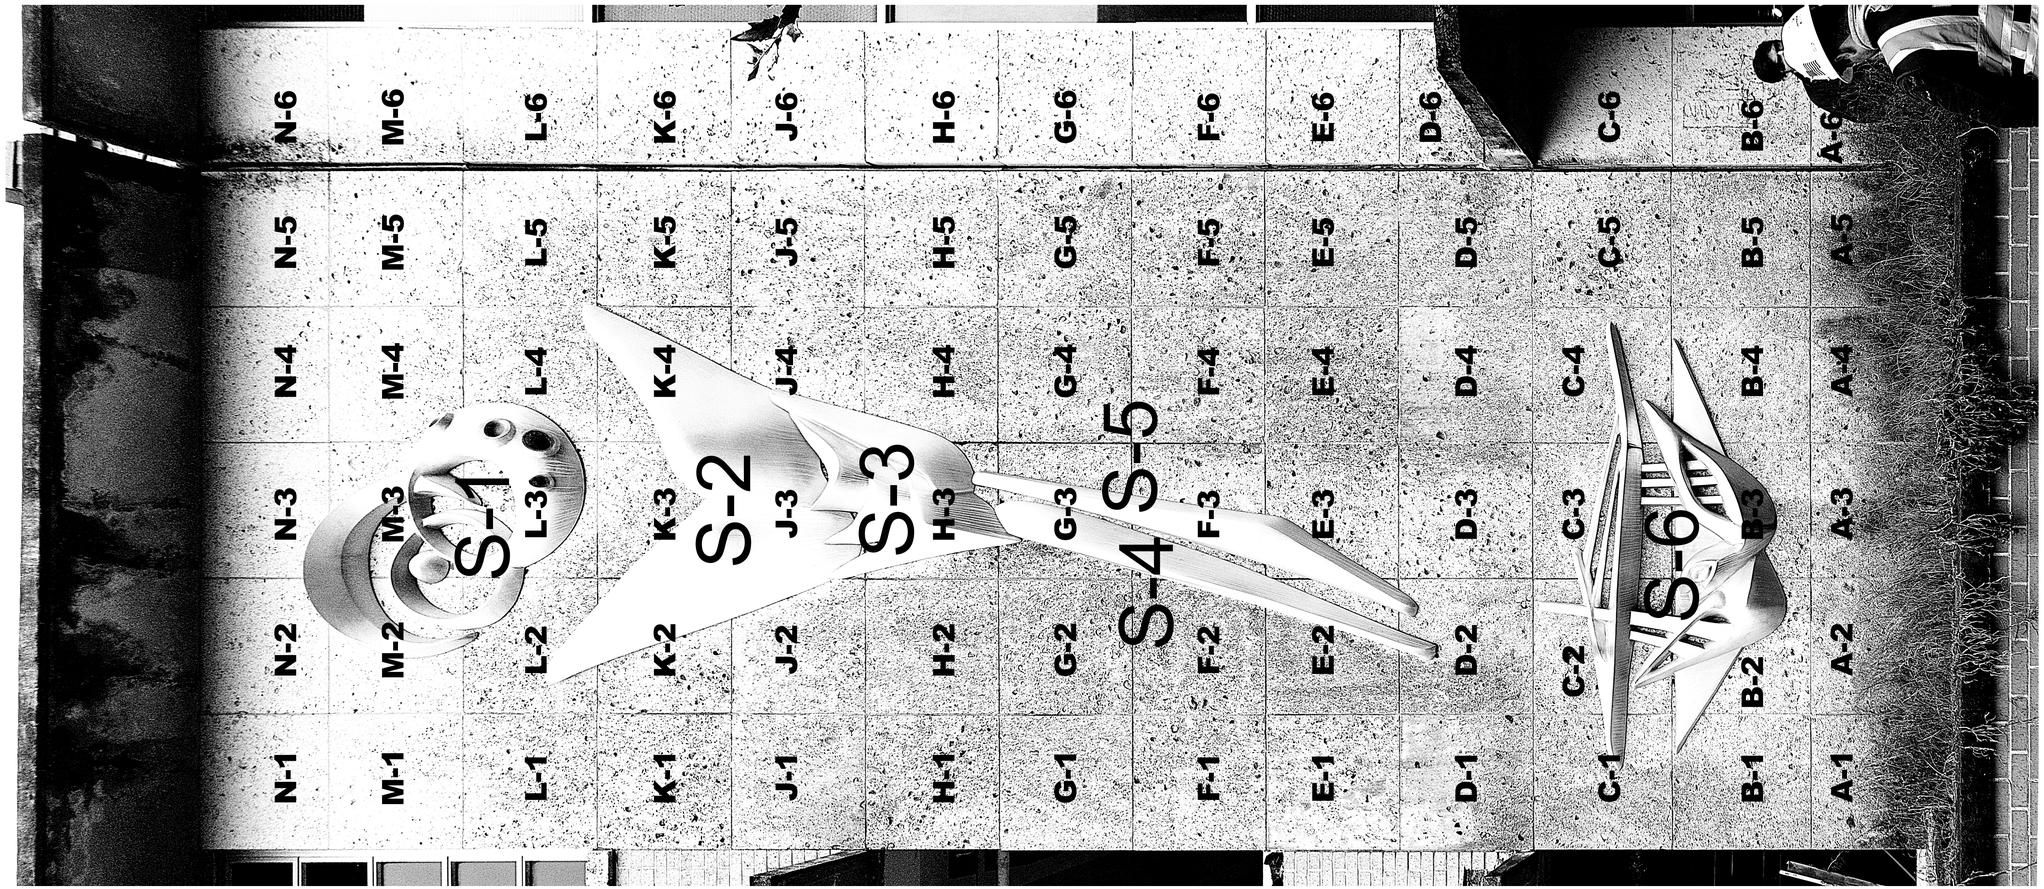

Stone Storage Palletization Plan

Table of Stone Entites/Pallet# - Row-Col #

Row N	Row M	Row L	Row K	Row J	Row H	Row G	Row F	Row E	Row D	Row C	Row B	Row A
Stone# Pallet#	Stone# Pallet#	Stone# Pallet#	Stone# Pallet#	Stone# Pallet#	Stone# Pallet#	Stone# Pallet#	Stone# Pallet#	Stone# Pallet#	Stone# Pallet#	Stone# Pallet#	Stone# Pallet#	Stone# Pallet#
N-1 _____	**M-1** _____	**L-1** _____	**K-1** _____	**J-1** _____	**H-1** _____	**G-1** _____	**F-1** _____	**E-1** _____	**D-1** _____	**C-1** _____	**B-1** _____	**A-1** _____
N-2 _____	**M-2** _____	**L-2** _____	**K-2** _____	**J-2** _____	**H-2** _____	**G-2** _____	**F-2** _____	**E-2** _____	**D-2** _____	**C-2** _____	**B-2** _____	**A-2** _____
N-3 _____	**M-3** _____	**L-3** _____	**K-3** _____	**J-3** _____	**H-3** _____	**G-3** _____	**F-3** _____	**E-3** _____	**D-3** _____	**C-3** _____	**B-3** _____	**A-3** _____
N-4 _____	**M-4** _____	**L-4** _____	**K-4** _____	**J-4** _____	**H-4** _____	**G-4** _____	**F-4** _____	**E-4** _____	**D-4** _____	**C-4** _____	**B-4** _____	**A-4** _____
N-5 _____	**M-5** _____	**L-5** _____	**K-5** _____	**J-5** _____	**H-5** _____	**G-5** _____	**F-5** _____	**E-5** _____	**D-5** _____	**C-5** _____	**B-5** _____	**A-5** _____
N-6 _____	**M-6** _____	**L-6** _____	**K-6** _____	**J-6** _____	**H-6** _____	**G-6** _____	**F-6** _____	**E-6** _____	**D-6** _____	**C-6** _____	**B-6** _____	**A-6** _____

Sculpture Pieces Storage Palletization Plan

Table of Sculpture Piece Entites/Pallet# - Row-Col #

Piece# Pallet#	Piece# Pallet#
S-1 _____	**S-4** _____
S-2 _____	**S-5** _____
S-3 _____	**S-6** _____

1/2" = 1'-0"

12" 0' 1' 2' 3' 4' 5' 6'

Man And The Universe sculpture
Carroll Harris Simms

Notice:
PhotoDrawing™ blueprints on these pages are produced under one or more of the following U.S. Patents 8,194,074, 8,542,233, 8,866,814, and 9,715,755; and patents pending.
http://manassasconsulting.com
Do not remove this notice.

R. Alden Marshall & Associates LLC
An Art Conservation & Gold Leaf Studio

R. Alden Marshall & Assoc.
6341 Stewart Road #303
Galveston, TX 77551
www.raldenmarshall.com

MANASSAS CONSULTING

Manassas Consulting, LLC.
341 S Juliana St
Bedford, PA 15522
Telephone: +1-412-235-1520
www.manassasconsulting.com

Notice:

Web accessible material accompanying this drawing including high density PhotoSurvey™ Inspection Tool images, and with this drawing may be accessed at http://manassasconsulting.com/folletmsh during the project.

© 2024 Manassas Consulting LLC. All rights reserved. This drawing is an instrument of service.

KEY PLAN

CAD FILE INFORMATION

REVISION NUMBER	REVISION DESCRIPTION	REVISION DATE

GRAPHIC SCALE

Scae 1/2 inch = 1 foot
Scale bar bottom right

CONTRACT	A/E	
	CONSTRUCT.	
ARCHITECT/ENGINEER	PRIME A/E	
	ADDRESS	STREET / CITY / STATE
	PRIME A/E PROJ. MGR.	
	SUB A/E	
	ADDRESS	STREET / CITY / STATE
	SUB A/E	
	ADDRESS	STREET / CITY / STATE
BLDG/FAC.	NAME	Samuel Nabrit Science Center at TSU
	ADDRESS	3100 Cleburne St
		Houston
		TX ZIP CODE TX
	BLDG NO.	
	ADD'L FACILITY	
	ADD'L FAC.NO.	
PROJECT	TITLE	Man And The Universe - Disassemble & Reassemble
	DESCRIPTION	Existing Condition Survey & Parts Key Coding
		Carroll Harris Simms Sculpture
	SUBMISSION	100% — SUB. DATE 2/1/2025
	CODE PROJ. MGR.	
	CODE PROJ. NO.	
DRAWING	DRAWN BY	Battle Brown — DATE DRAWN 2/1/2025
	CKD BY	DATE CKD
	FILE NAME	AV101.dxf
	FLOOR NO.	
	TITLE	Man And The Universe Sculpture by Carroll Harris Simms
	NUMBER	AV (DISCIPLINE) 2 (SHEET TYPE) 04 (SEQUENCE)